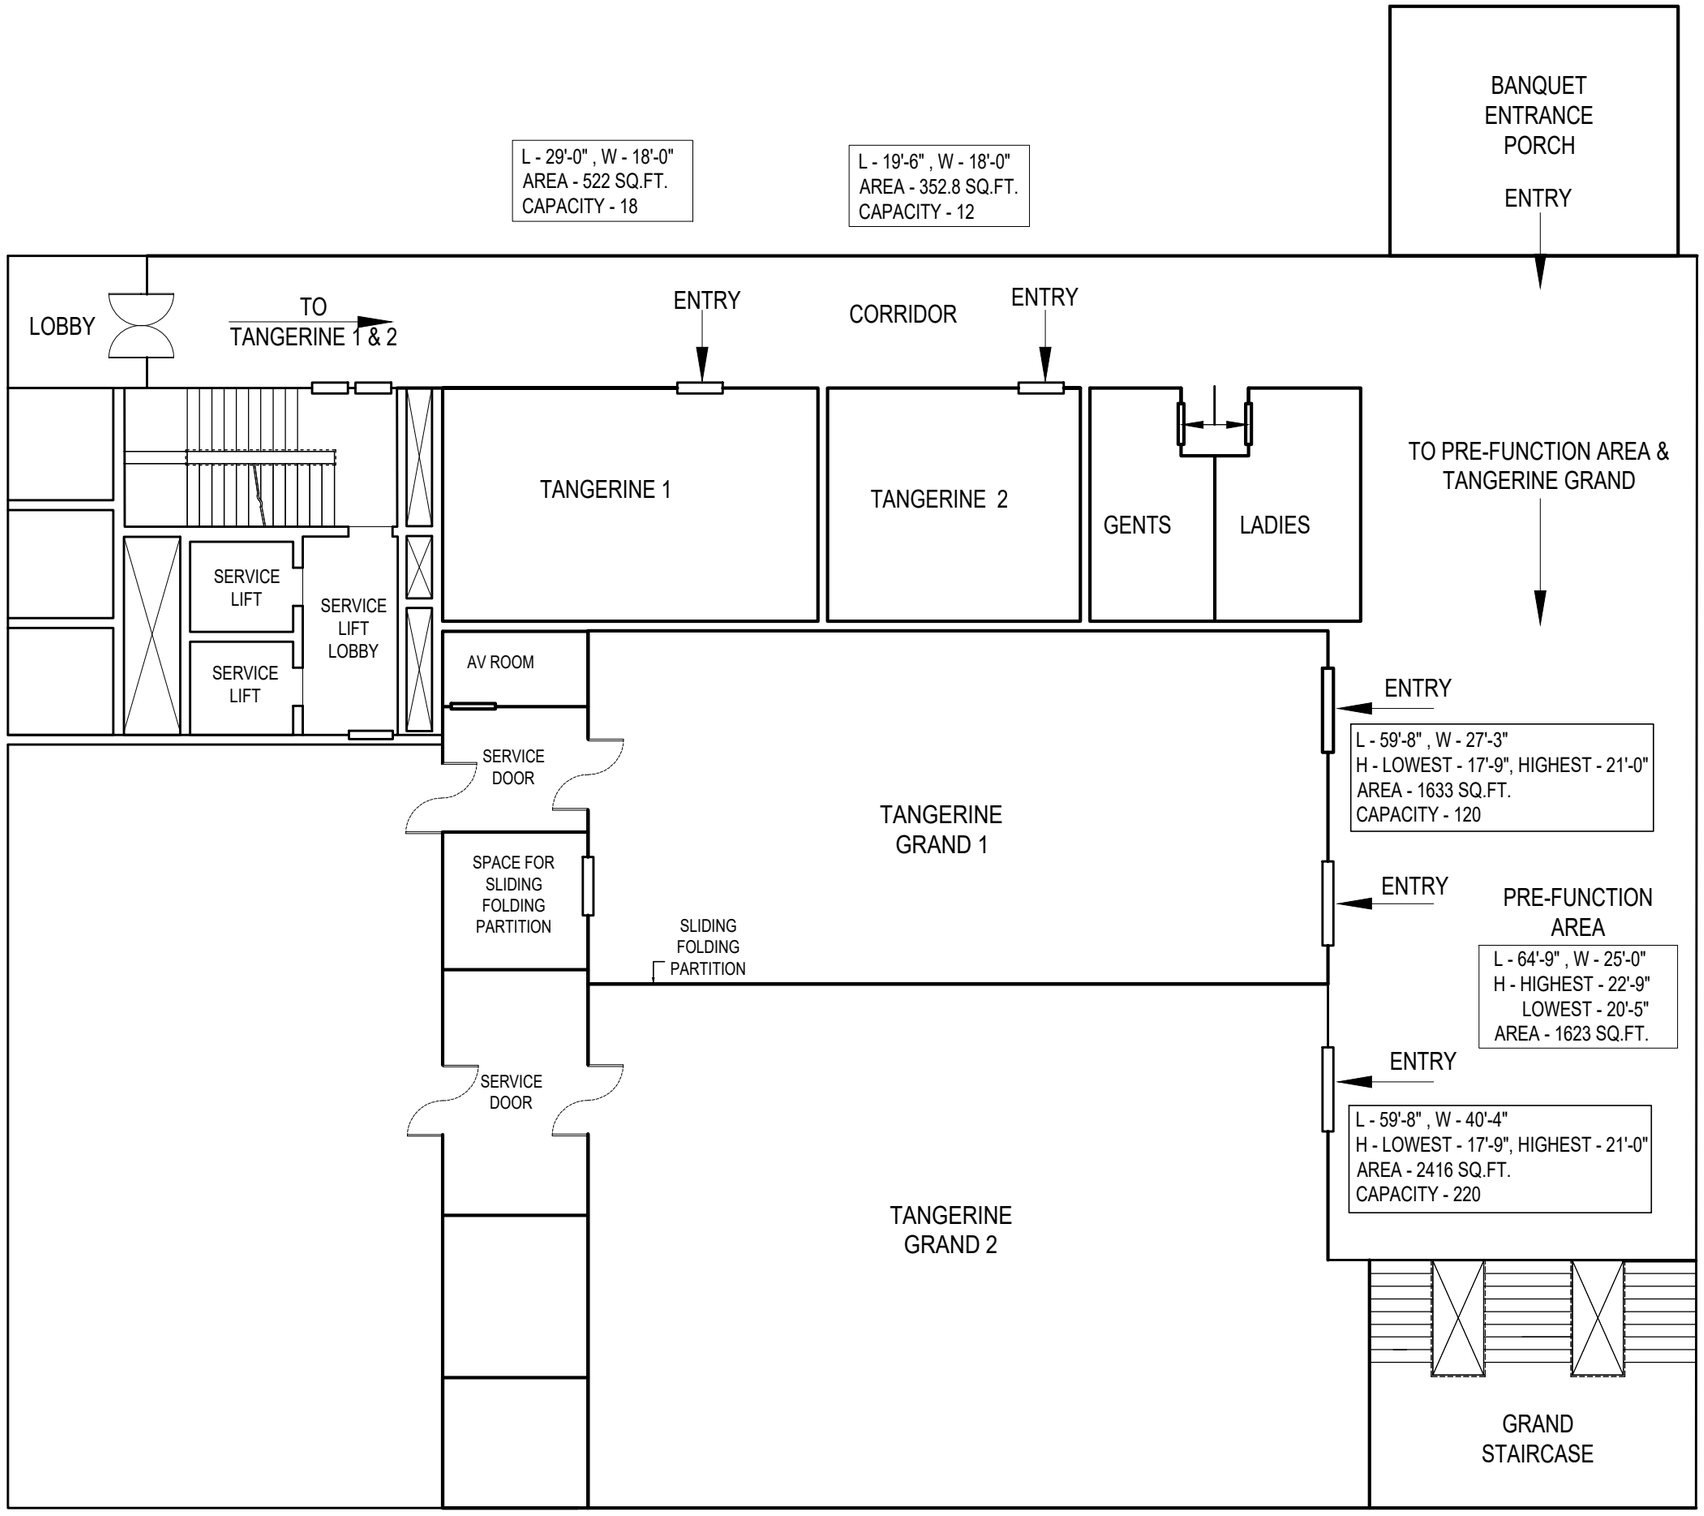

COMBINED FLOOR PLAN